12/16/2010 3:23:32 PM G:\MasterCAD\CURRENT PROJECTS\2010\Kahler Inn & Suites-51002\Design Development\PLANS.dwg

FF&E KEYNOTES

KEYNOTES LISTED BELOW ARE GENERAL KEYNOTES WHICH APPLY TO THE ENTIRE AREA INDICATED UNLESS OTHERWISE NOTED. KEYNOTES WHICH ARE SPECIFIC IN NATURE ARE INDICATED ON THE PLANS.

WHERE DETAILS AND ELEVATIONS ARE INDICATED, SEE THE RESPECTIVE DETAIL AND ELEVATION FOR ADDITIONAL KEYNOTES.

FOR A WRITTEN DESCRIPTION OF THE KEYNOTES REFER TO SHEET ID.1.01.

G4 G9 C3 C4 FF1 FFF2 FFF3 FFF4 FFF5 FFF6 FFF7 FFF8 FFF9 FFF10 FFF11

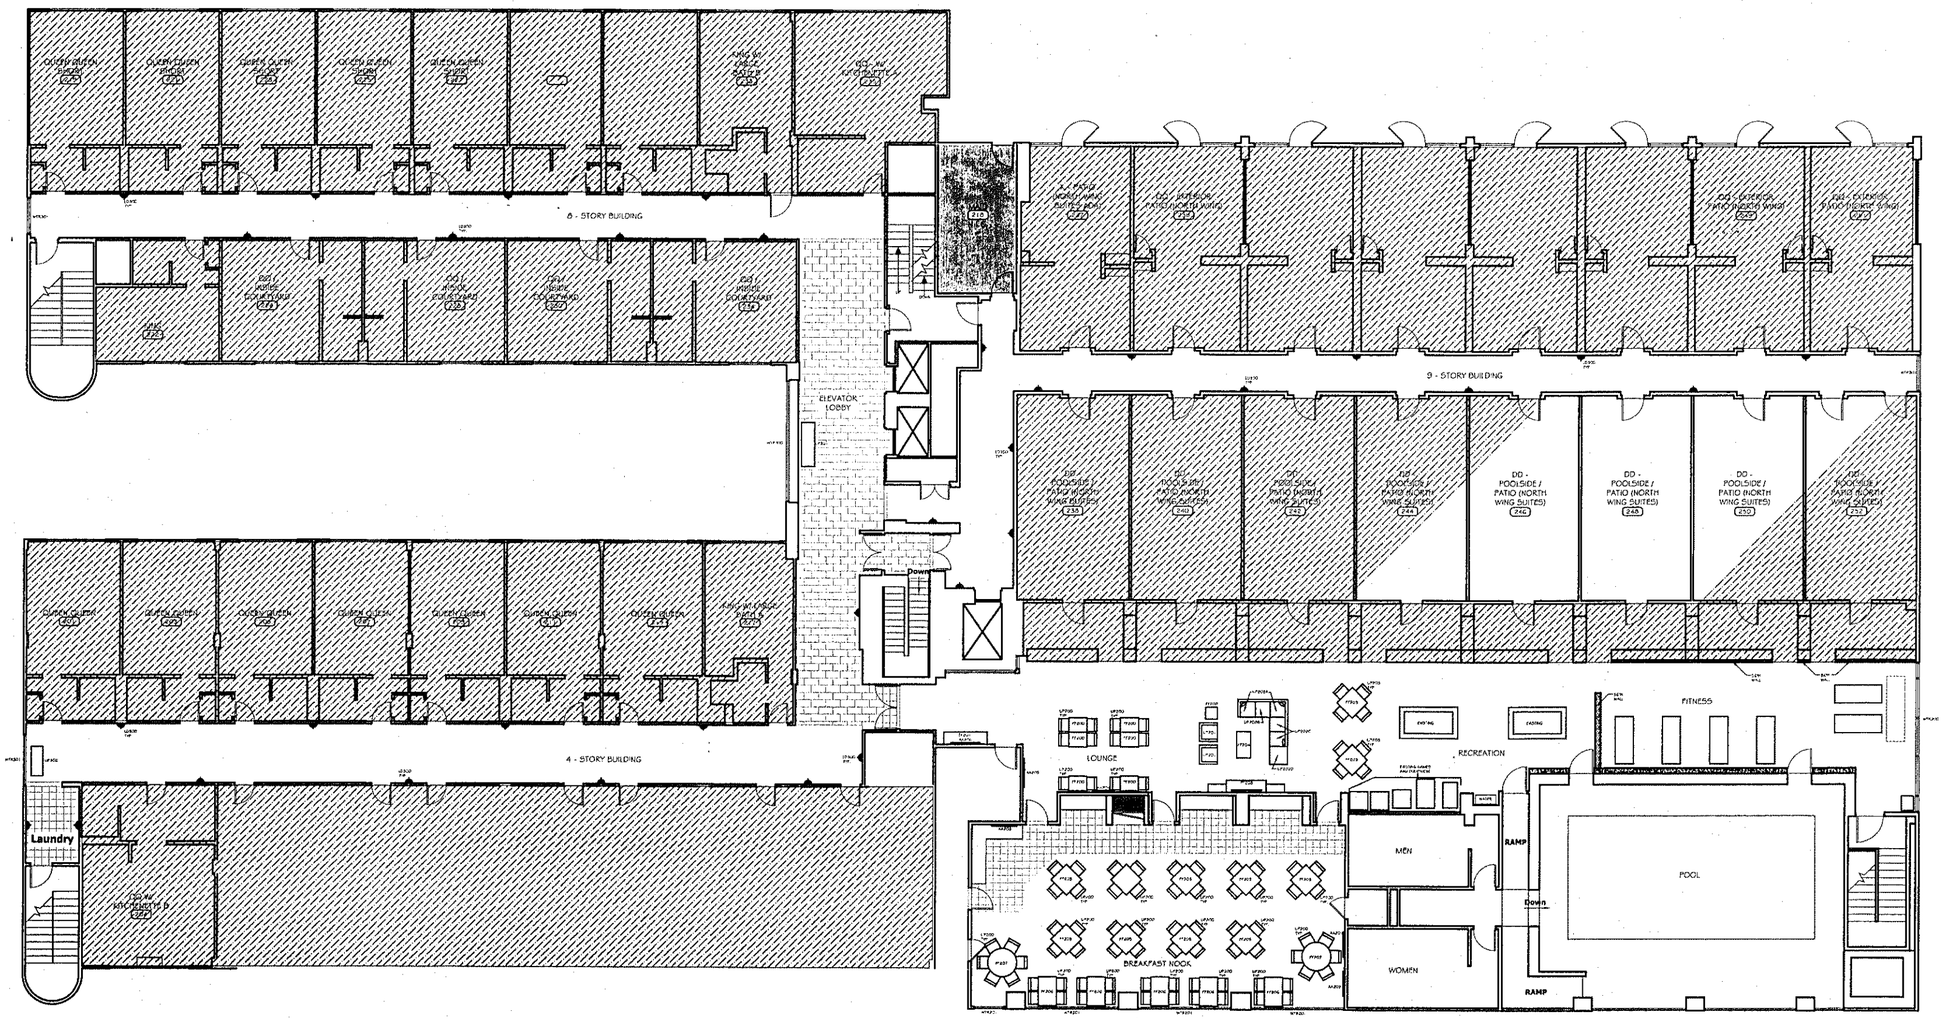

1E / ID.6.02 FF&E PLAN - 2ND FLOOR
SCALE: 1/8"=1'-0"

DESIGN FORCE CORPORATION

INTERIOR DESIGN SERVICES

2727 West Fifth Ave
Denver, Colorado 80204
P 303.894.6100
F 303.893.6680

© COPYRIGHT 2010 DESIGN FORCE CORP.

NO DRAWN AND WRITTEN INFORMATION APPEARING HEREIN SHALL BE USED, REUSED OR CHANGED USED WITHOUT THE WRITTEN CONSENT OF DESIGN FORCE CORPORATION

NOT FOR CONSTRUCTION

DESIGN FORCE CORPORATION DESIGN PLANS AND DRAWINGS ARE PRELIMINARY AND NOT FOR PERMIT, CONSTRUCTION OR ENGINEERING PURPOSES. THE DRAWINGS ARE NOT TO BE USED FOR BIDDING OR CONSTRUCTION PURPOSES. THE DRAWINGS ARE NOT INTENDED FOR PERMITTING OR APPROVAL THAT UNDER APPLICABLE STATE, LOCAL OR OTHER LAW CONSTITUTES THE PRACTICE OF ARCHITECTURE, ENGINEERING OR ANY OTHER PROFESSION REGULATED BY APPLICABLE LAW. THE DRAWINGS ARE NOT TO BE USED FOR CONSTRUCTION PURPOSES OR FOR ANY OTHER PURPOSE. IT HAS NOT BEEN REVIEWED FOR COMPLIANCE WITH LAWS, CODES, RULES AND REGULATIONS FOR COMPLIANCE WITH STATE, LOCAL, CITY OR FEDERAL CODES OR ORDINANCES. THE DRAWINGS ARE NOT SPECIFICATIONS OR ARCHITECTURAL OR ENGINEERING DRAWINGS AND ARE NOT INTENDED TO COMPLY WITH ANY FIRE WARNING SYSTEM CODES OR SPECIFICATIONS OR CONSTRUCTION. NO DRAWINGS ARE CONSIDERED WRITTEN APPROVAL UNLESS THEY ARE SIGNED AND SEALED BY THE ARCHITECT OF RECORD. THE DRAWINGS ARE NOT TO BE USED FOR ENGINEERING OR ARCHITECTURAL DRAWINGS FOR CONSTRUCTION PURPOSES. ALL MEASUREMENTS SHOWN ON THE DRAWINGS ARE APPROXIMATE AND ACCURATE FIELD MEASUREMENTS MUST BE MADE BY THE CONTRACTOR, ARCHITECT OF RECORD OR OTHER APPROPRIATE PROFESSIONAL BEFORE ANY ENGINEERING OR FABRICATION MAY BE COMMENCED. CHANGES IF ANY MADE TO THESE DRAWINGS SHALL BE THE RESPONSIBILITY OF THE PERSON MAKING THE CHANGES. DESIGN FORCE CORPORATION ASSUMES NO RESPONSIBILITY FOR ANY ARCHITECTURAL OR ENGINEERING DESIGN, DRAWINGS OR CONSTRUCTION PERFORMED FROM OR BASED UPON THE DRAWINGS, ALL OF WHICH ARE THE SOLE RESPONSIBILITY OF THE ARCHITECT OF RECORD, WHO SHALL BE RESPONSIBLE FOR THE PROPER PREPARATION AND SEALING OF ALL ARCHITECTURAL, ENGINEERING OR OTHER PROFESSIONAL SERVICES ARE REQUIRED. IT IS BASED TO SUPERVISION OR DIRECT CONTROL OF THE PREPARATION OF THE DRAWINGS BEFORE THEY ARE ISSUED, COMPLETED, BY THE APPROVED PROFESSIONAL

KAHLER INN & SUITES
ROCHESTER, MN

KEY MAP

100% INTERIOR DESIGN DRAWINGS

REVISION NUMBER	ISSUE DATE	DESCRIPTION

DESIGNED JL / AM
DRAWN BY SAW
CHECKED
DATE 12/16/2010
PRINTED 12/16/2010

PROJECT # 51002

SHEET TITLE
FF&E PLAN - 2ND FLOOR

SHEET NUMBER
ID.6.02